


CLASSE H2 BORDO PONTE - BARRIERA 3 ONDE PER MANUFATTO W4 CON RETE LEGGERA

Class H2 Bridge side - 3-waves guardrail for bridge W4 with light mesh

Dreiwellen-Leitplanke auf Bauwerk, Aufhaltestufe H2, Wirkungsbereich W4 mit leichtem Drahtgitter

Classe H2 Bord de pont - Glissière 3 ondes simple pour pont W4 avec grillage léger

Clase H2 Borde de puente - Barrera de triple onda simple para puente W4 con malla ligera

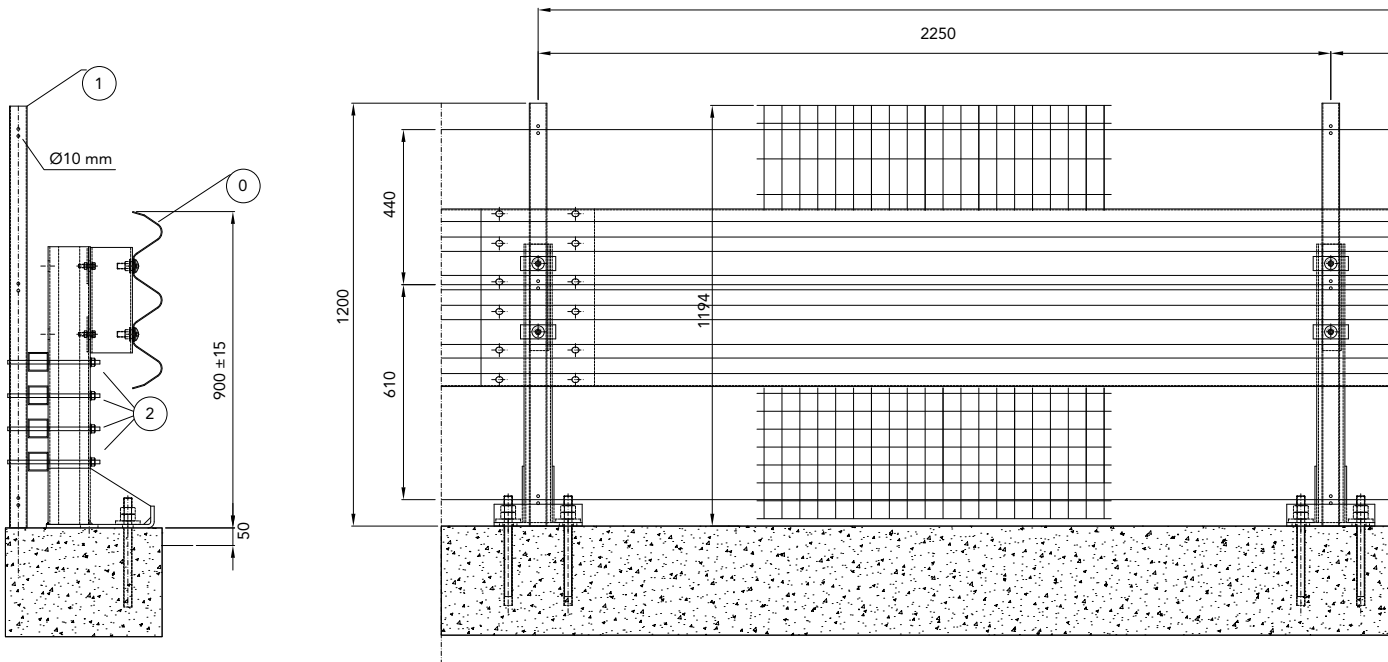


CARATTERISTICHE <i>Characteristics, Eigenschaften, Caractéristiques, Características</i>	
Altezza <i>Height, Höhe, Hauteur, Altura</i>	1200 mm
Rete <i>Mesh, Drahtgitter, Grillage, Malla</i>	M50x50 Th=2,5 mm

RAPPORTI DI PROVA <i>Crash test reports, Testberichte, Comptes rendus d'essais, Informes de ensayo</i>											
Test n.	Facility	Test	Type	Barrier length m	Mass kg	Speed km/h	ASI	THIV max 33 km/h	D m	Vi m	W m
PROVA 2059	AISICO	TB51	Laterale 20°	67,5	13.000	70			1,2	1,7=VI5	1,3=W4
PROVA 2060	AISICO	TB11	Laterale 20°	67,5	900	100	1,1 B	32	0,2		0,5=W1

H2-W4

3-waves with light mesh

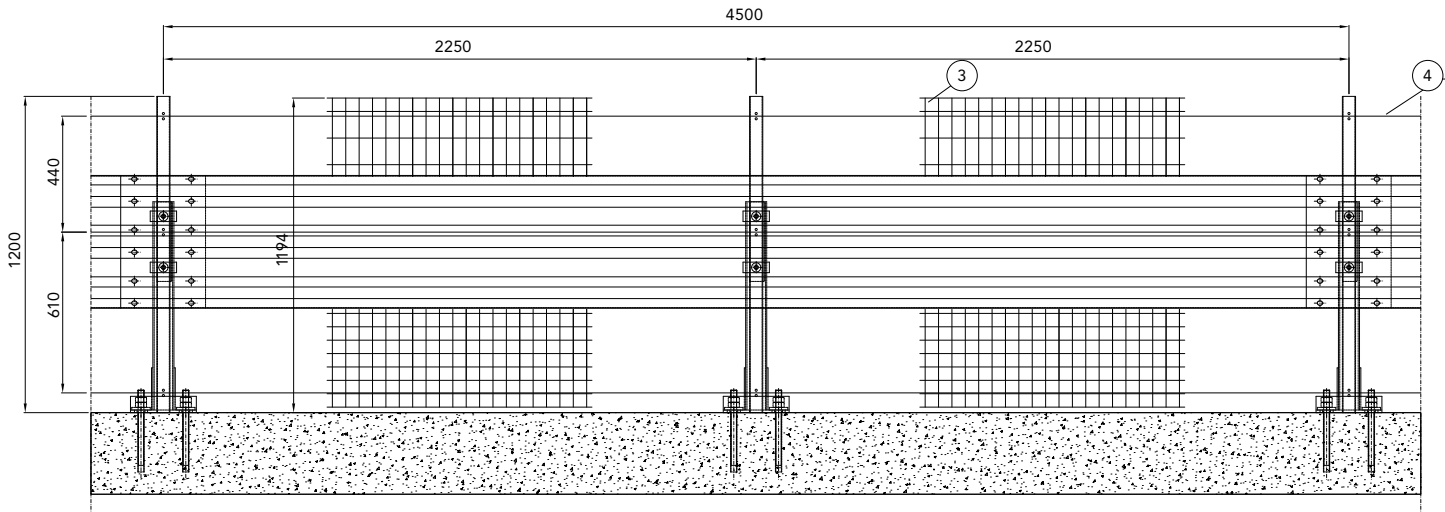

COMPONENTI <i>Components, Bauteile, Composants, Elementos</i>			
Descrizione Description			Materiale Material
4	Filo tenditore <i>Bracing wire, Spanndraht, Fil de tension, Cable metálico de tensión</i>	Th=3 mm	S 235 JR
3	Rete elettrosaldada <i>Electrowelded mesh, Schweißgitter, Treillis soudé, Malla electrosoldada</i>	M50x50 Th=2,5 mm	S 235 JR
2	Staffa di fissaggio con distanziatore <i>Fixing bracket with spacer, Befestigungsbügel mit Abstandhalter, Équerre de fixation avec écarteur, Brida de fijación con separador</i>	-	S 235 JR
1	Palo "U" <i>U-post, U-Steher, Poteau en U, Poste "U"</i>	45x50 Th=2,5 mm	S 235 JR
0	Barriera H2BPW4-2020 <i>Barrier H2BPW4-2020, Leitplanken H2BPW4-2020, Glissière de sécurité H2B-PW4-2020, Barrera H2BPW4-2020</i>	-	