


CLASSE H3 BORDO PONTE - BARRIERA 3 ONDE PER MANUFATTO W4


Class H3 Bridge side - 3-waves guardrail for bridge W4
Dreiwellen-Leitplanke auf Bauwerk, Aufhaltestufe H3, Wirkungsbereich W4
Classe H3 Bord de pont - Glissière 3 ondes simple pour pont W4
Clase H3 Borde de puente - Barrera de triple onda simple para puente W4

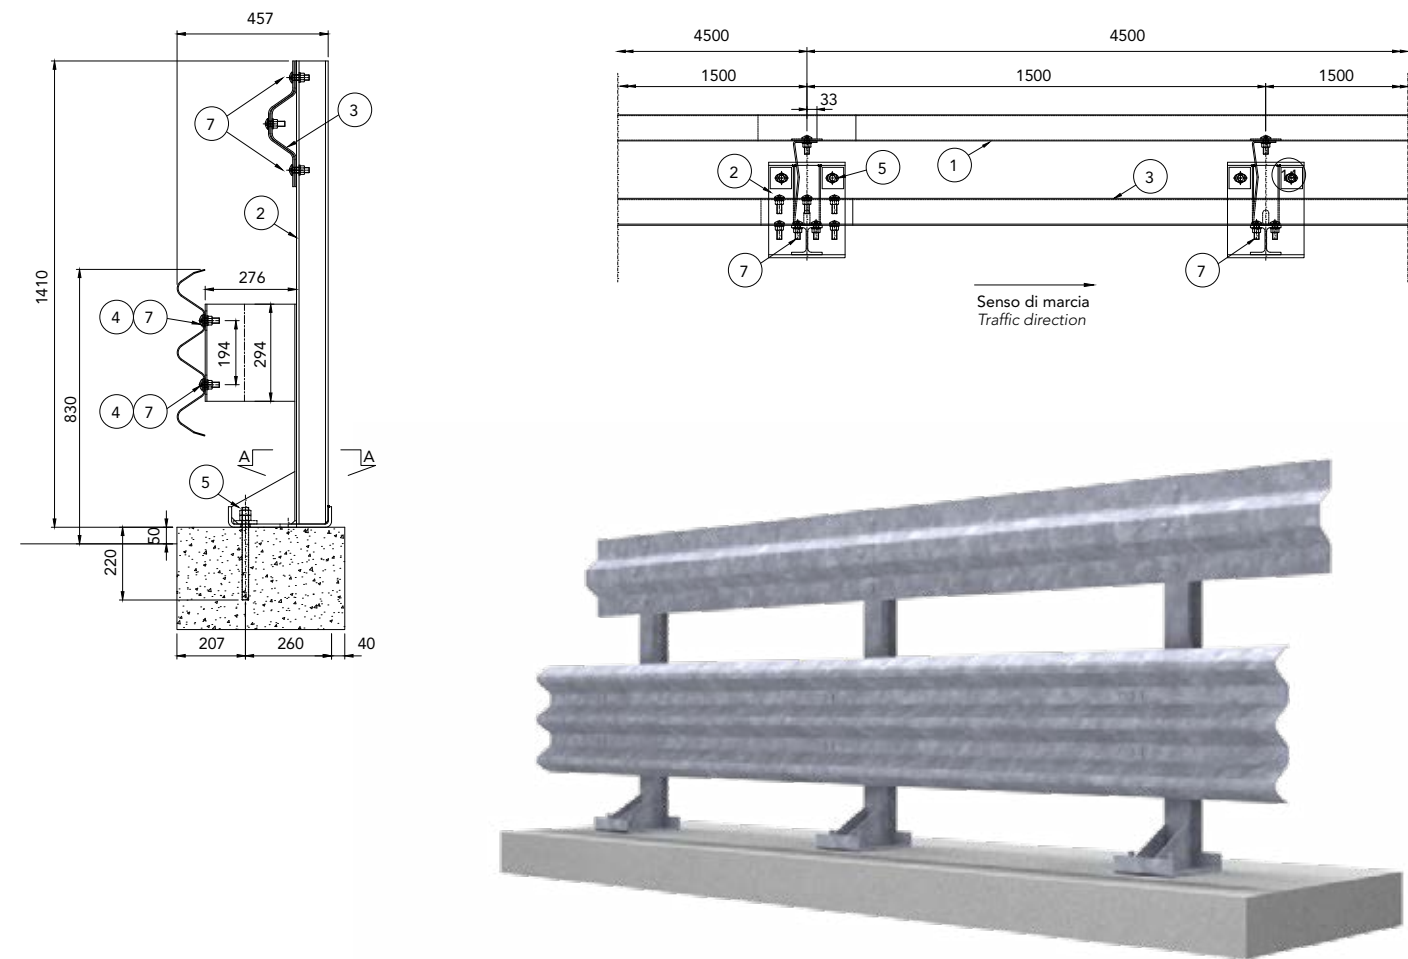

CARATTERISTICHE <i>Characteristics, Eigenschaften, Caractéristiques, Características</i>	
Altezza barriera <i>Barrier height, Höhe Leitplanke, Hauteur glissière de sécurité, Altura barrera</i>	1410 mm
Profondità d'infissione tirafondi <i>Anchor bolt embedment depth, Einschraubtiefe der Verankerungen, Profondeur de vissage des ancrages, Profundidad de anclaje varilla roscada</i>	220 mm
Ingombro trasversale <i>Overall width, Gesamtbreite, Encombrement transversal, Anchura total</i>	457 mm
Interasse pali <i>Post spacing, Steherabstand, Distance entre poteaux, Distancia entre postes</i>	1500 mm

RAPPORTI DI PROVA <i>Crash test reports, Testberichte, Comptes rendus d'essais, Informes de ensayo</i>											
Test n.	Facility	Test	Type	Barrier length m	Mass kg	Speed km/h	ASI	THIV max 33 km/h	D m	Vi m	W m
Prova Endorsement 0086\ME\HRB\17	CSI	TB61	Laterale 20°	81	16.000	80	-	-	0,7	1,2	1,2=W4
PROVA 0033\ME\HRB\17	CSI	TB11	Laterale 20°	81	900	100	1,1=B	32	0,3	-	0,6=W1
PROVA 0057\ME\HRB\17	CSI	TB61									

H3-W4
3-waves

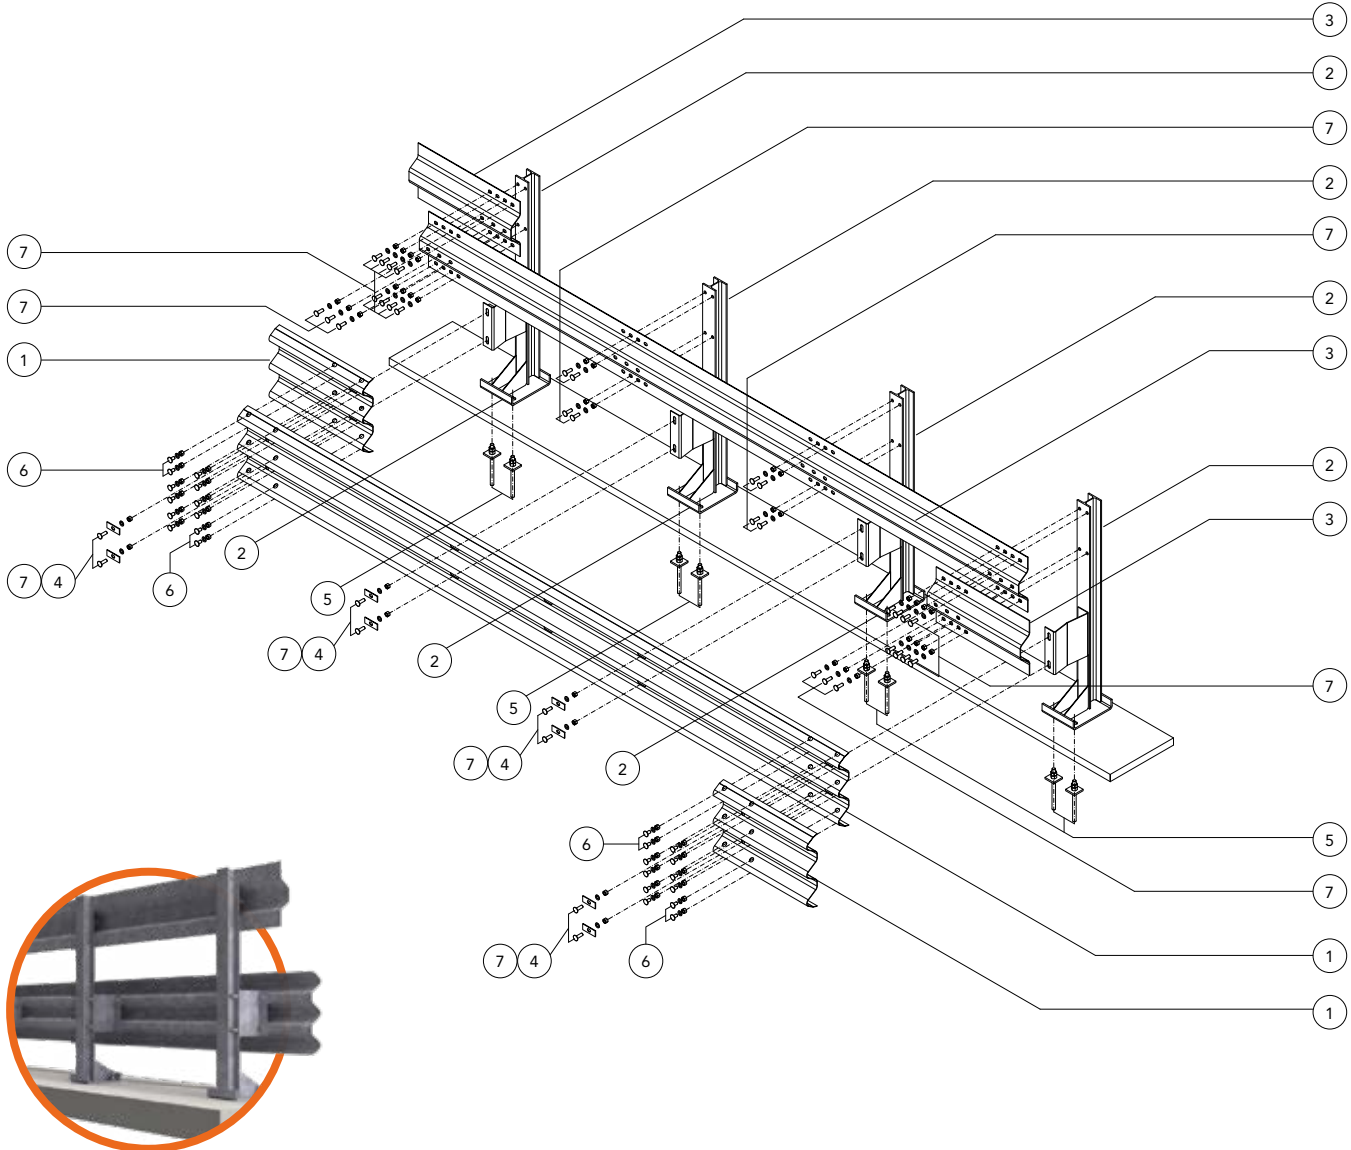

COMPONENTI <i>Components, Bauteile, Composants, Elementos</i>			
Descrizione Description			Materiale Material
7	Bullone completo <i>Bolt with nut and washer, Schraube komplett, Boulon complet, Tornillo completo con tuerca y arandela</i>	M16x50 mm	Classe 8.8
		M16x30 mm	Classe 8.8
5	Tirafondo + 2 dadi + 1 rondella <i>Anchor bolt + 2 nuts + 1 washer, Verbundklebeankerschraube + 2 Muttern + 1 Unterlegscheibe, Tire-fond + 2 écrous + 1 rondelle, Varilla Roscada + 2 tuercas + 1 arandela</i>	M20x280 mm	Classe 8.8
4	Piastrina copriasola <i>Slot covering plate, Lochabdeckplatte, Plaque de couverture fente, Placa cubre-ranura</i>	100x40x4 mm	S 275 JR
3	Trave superiore <i>Upper T-beam, Geländerträger, Poutre supérieure, Viga superior</i>	L=4800 Sv.450 Th=4 mm	S 355 JR
2	Palo con piastra <i>Post with base plate, Vierkantrhrsteher mit Grundplatte, Poteau tubulaire avec plaque, Poste de tubo con placa</i>	HEA100	S 275 JR
1	Fascia 3 onde <i>3-waves beam, 3-wellige Leitschiene, Glissière 3 ondes, Banda triple onda</i>	L=4816 (1500x3) Th=2,5 mm	S 275 JR