


CLASSE H4 BORDO LATERALE - BARRIERA 3 ONDE SINGOLA SU RILEVATO W3 CON ARGINELLO

Class H4 Roadside - 3-waves single sided guardrail W3, on shoulder

Gerammte Dreiwellen-Leitplanke, Aufhaltestufe H4, Wirkungsbereich W3, auf dem Bankett

Classe H4 Bord latéral - Glissière 3 ondes simple sur remblai W3, sur banquette

Clase H4 Borde lateral - Barrera de triple onda simple sobre base terreno W3, sobre banqueta

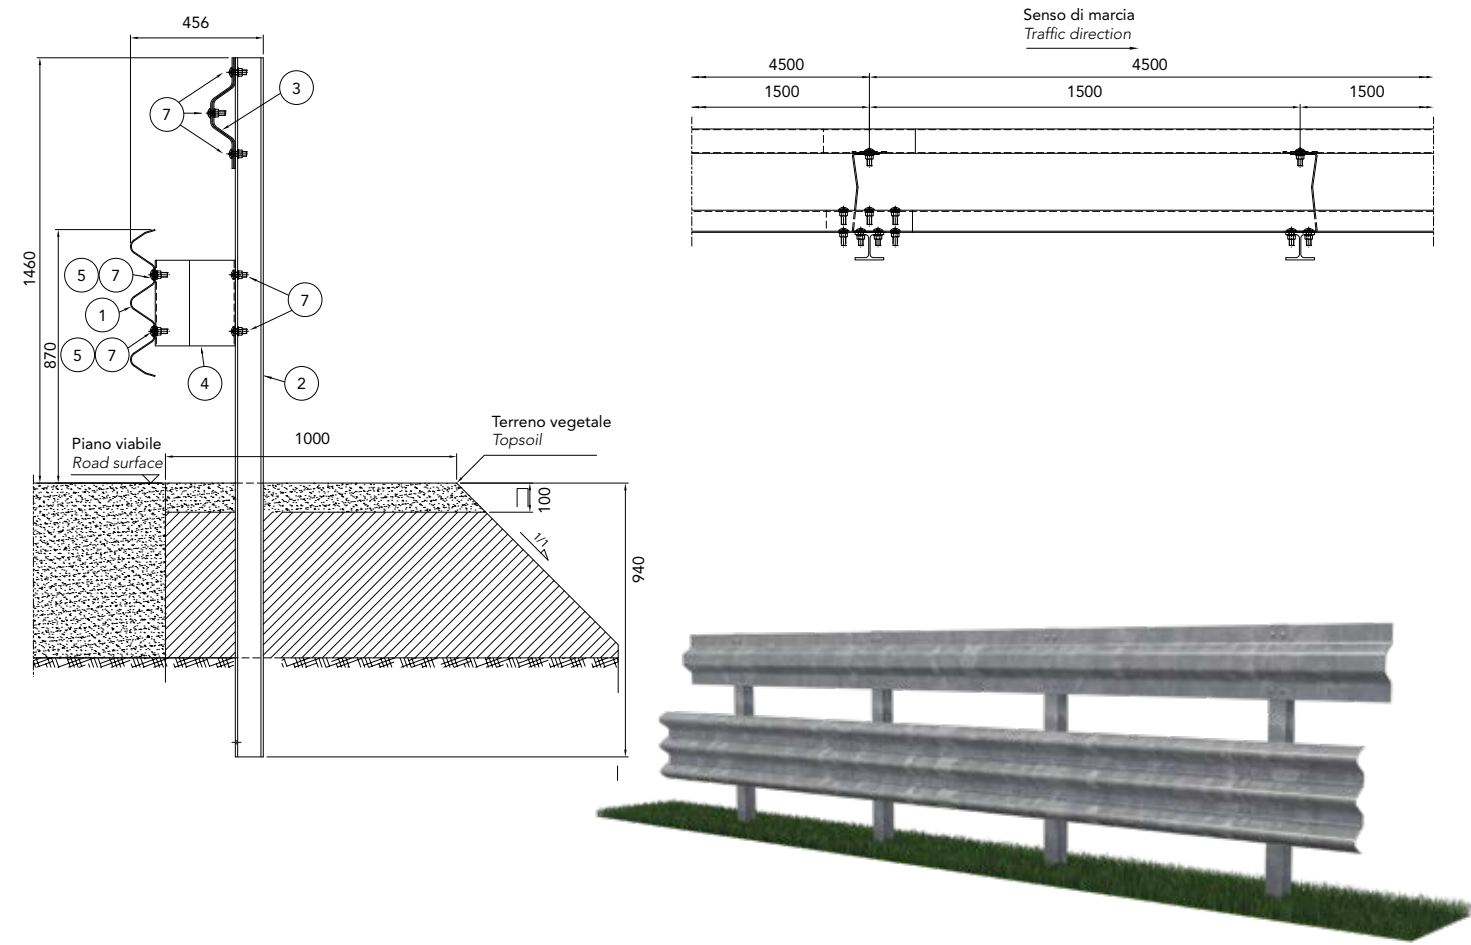


CARATTERISTICHE <i>Characteristics, Eigenschaften, Caractéristiques, Características</i>	
Altezza nastro <i>Beam height, Streifenhöhe, Hauteur de la lisse, Altura de la franja</i>	870 mm
Altezza fuori terra <i>Height above ground level, Höhe über Grundboden, Hauteur hors sol, Altura sobre el suelo</i>	1460 mm
Profondità d'infissione <i>Depth of penetration, Rammtiefe, Profondeur de battage du poteau, Longitud hincada</i>	940 mm
Ingombro trasversale <i>Overall width, Gesamtbreite, Encombrement transversal, Anchura total</i>	456 mm
Interasse pali <i>Post spacing, Steherabstand, Distance entre poteaux, Distancia entre postes</i>	1500 mm

RAPPORTI DI PROVA <i>Crash test reports, Testberichte, Comptes rendus d'essais, Informes de ensayo</i>											
Test n.	Facility	Test	Type	Barrier length m	Mass kg	Speed km/h	ASI	THIV max 33 km/h	D m	Vi m	W m
Prova Endorsement 0086\ME\HRB\17	CSI	TB81	Laterale 20°	81	38.000	65	-	-	0,7	2,0=VI6	1,0=W3
PROVA 0078\ME\HRB\17	CSI	TB81					-	-			
PROVA 0033\ME\HRB\17	CSI	TB11	Laterale 20°	81	900	100	1,1=B	32	0,3		0,6=W1
Report FN/M/007/J		TB81	Laterale 20°	81	38.000	65	-	-	0,5	1,6=VI5	1,0=W3
Report FN/M/007/I		TB11	Laterale 20°	81	900	100	1,2=B	-	0,3		0,5=W1

H4-W3

3-waves on shoulder

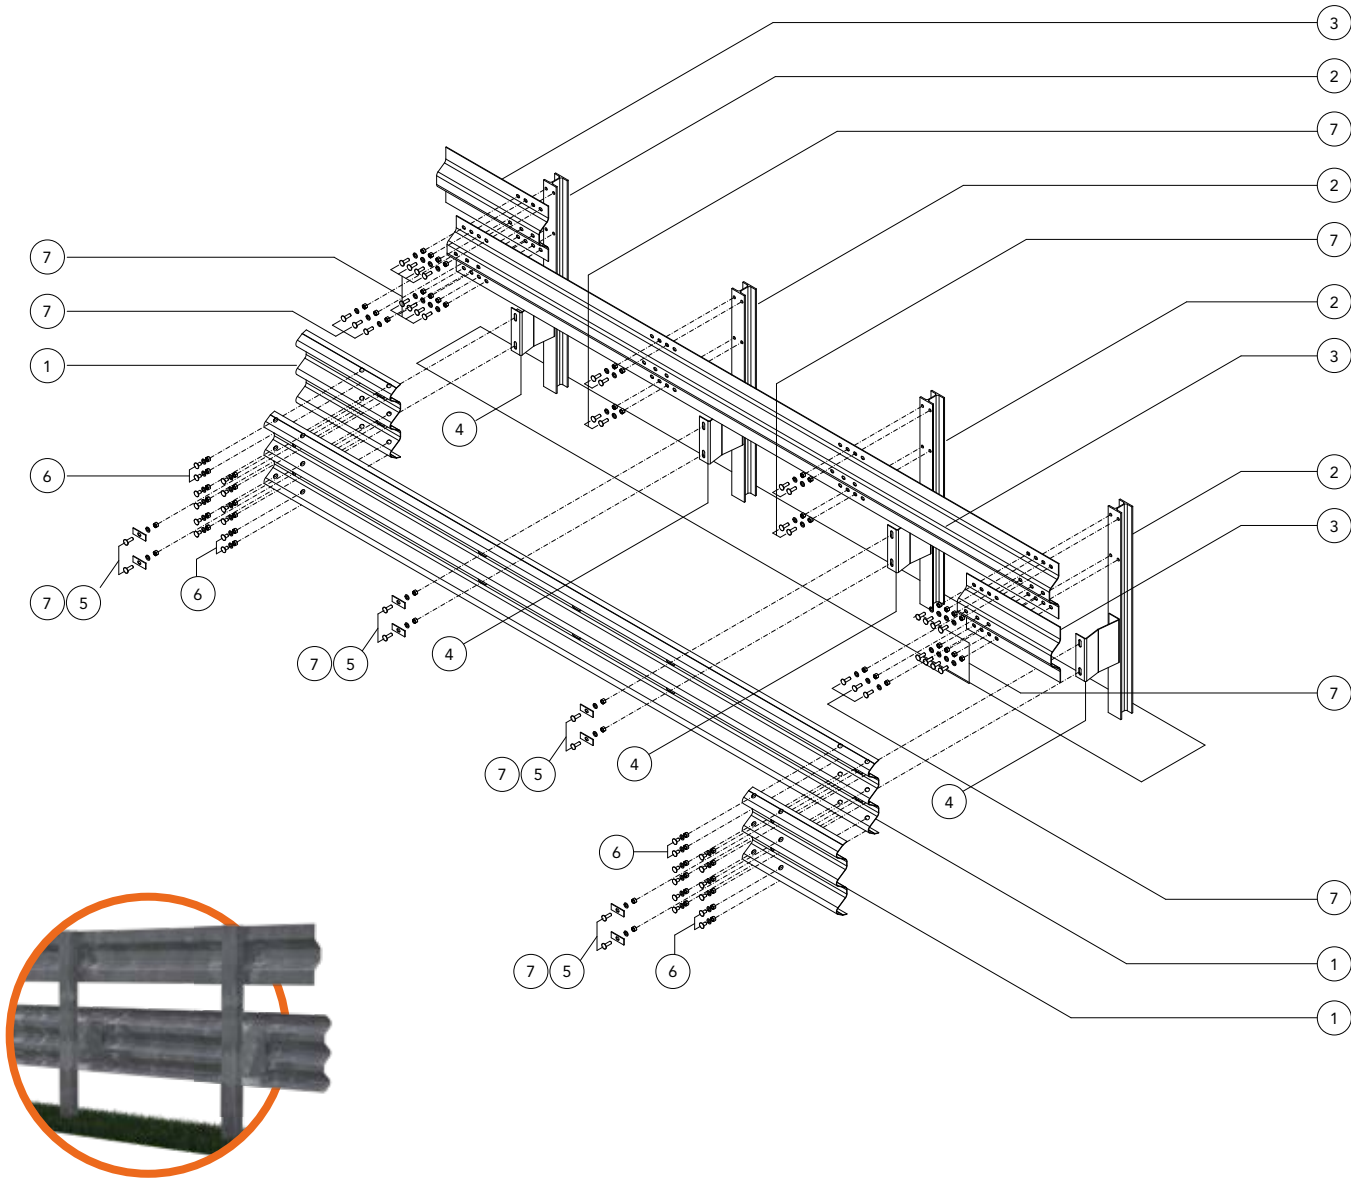

COMPONENTI <i>Components, Bauteile, Composants, Elementos</i>			
Descrizione <i>Description</i>			Materiale <i>Material</i>
7	Bullone completo <i>Bolt with nut and washer, Schraube komplett, Boulon complet, Tornillo completo con tuerca y arandela</i>	M16x50 mm	Classe 8.8
6		M16x30 mm	Classe 8.8
5	Piastrina copriasola <i>Slot covering plate, Lochabdeckplatte, Plaque de couverture fente, Placa cubre-ranura</i>	100x40 Th=4 mm	S 275 JR
4	Distanziatore sagomato <i>Spacer, Abstandhalter, Entretoise, Separador</i>	Th=4 mm	S 275 JR
3	Trave superiore <i>Upper T-beam, Geländerträger, Poutre supérieure, Viga superior</i>	L=4800 Sv=450 mm Th=4 mm	S 355 JR
2	Profilo <i>Profile, Profil, Profil, Perfil</i>	HEA100 L=2400 mm	S 275 JR
1	Fascia 3 onde <i>3-waves beam, 3-wellige Leitschiene, Glissière 3 ondes, Banda triple onda</i>	L=4816 (1500x3) Th=2,5 mm	S 275 JR