


CLASSE H4 BORDO LATERALE - BARRIERA 3 ONDE SINGOLA SU RILEVATO W3
SU ARGINELLO STRETTO

Class H4 Roadside - 3-waves single sided guardrail W3 on narrow shoulder

Gerammte Dreiwellen-Leitplanke, Aufhaltestufe H4, Wirkungsbereich W3 auf schmalem Bankett

Classe H4 Bord latéral - Glissière 3 ondes simple sur remblai W3 avec banquette étroite

Clase H4 Borde lateral - Barrera de triple onda simple sobre base terreno W3 con banqueta estrecha

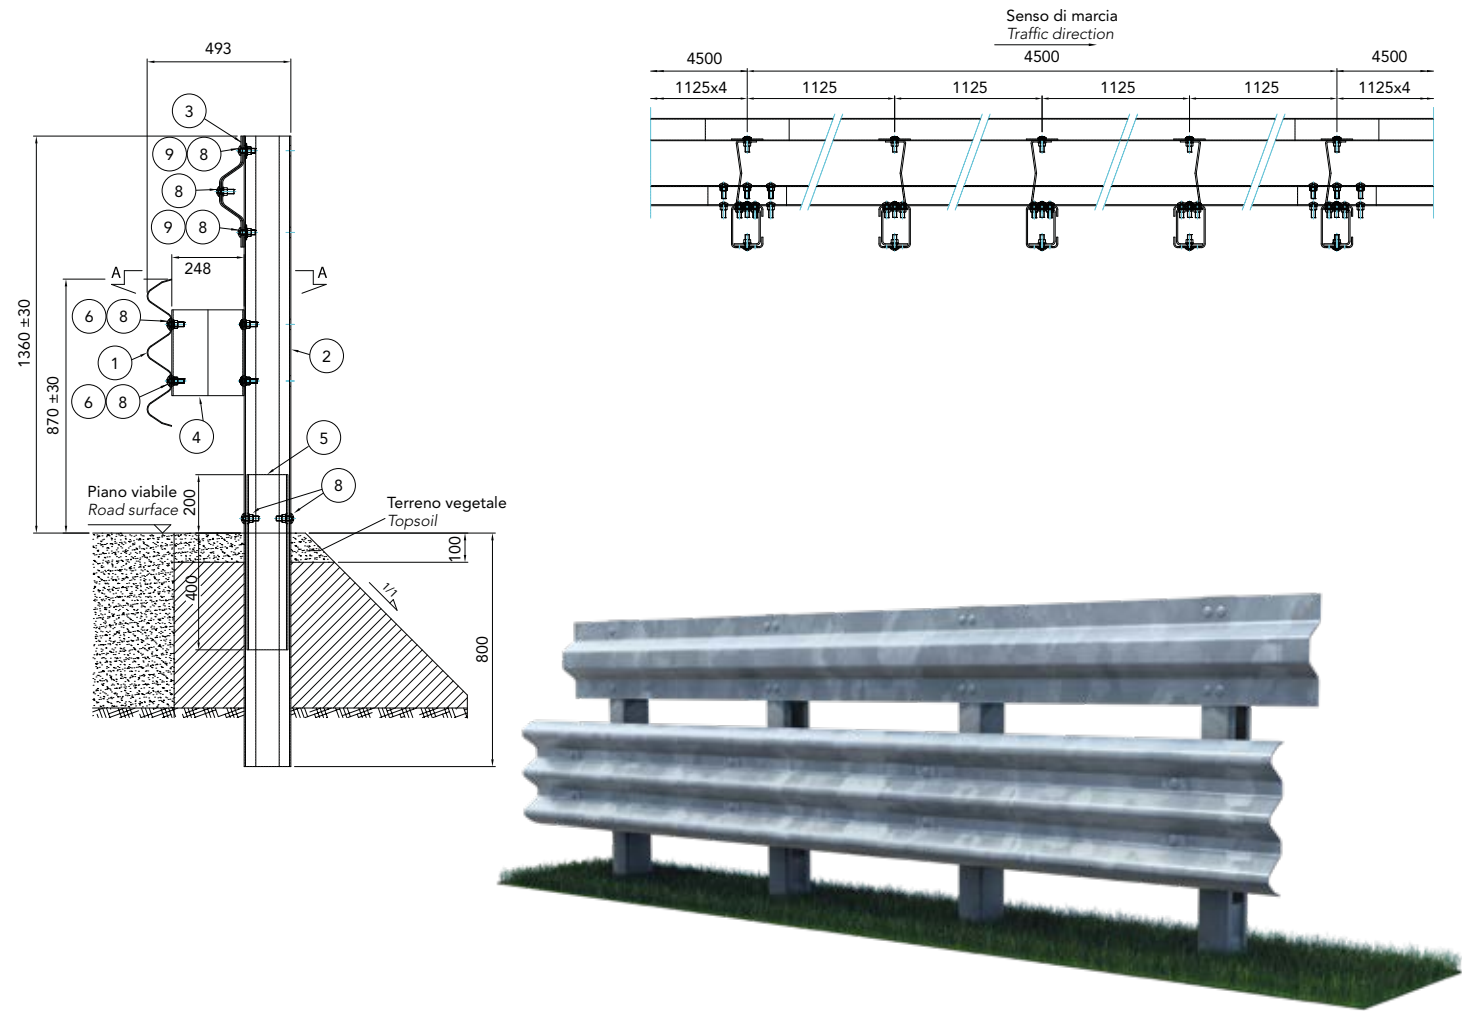


CARATTERISTICHE Characteristics, Eigenschaften, Caractéristiques, Características											
Altezza nastro		Beam height, Streifenhöhe, Hauteur de la lisse, Altura de la franja								870 mm	
Altezza fuori terra		Height above ground level, Höhe über Grundboden, Hauteur hors sol, Altura sobre el suelo								1360 mm	
Profondità d'infissione		Depth of penetration, Rammtiefe, Profondeur de battage du poteau, Longitud hincada								800 mm	
Ingombro trasversale		Overall width, Gesamtbreite, Encombrement transversal, Anchura total								493 mm	
Interasse pali		Post spacing, Steherabstand, Distance entre poteaux, Distancia entre postes								1125 mm	

RAPPORTI DI PROVA Crash test reports, Testberichte, Comptes rendus d'essais, Informes de ensayo											
Test n.	Facility	Test	Type	Barrier length m	Mass kg	Speed km/h	ASI	THIV max 33 km/h	D m	Vi m	W m
PROVA 0026\ME\HRB\25	CSI	TB81	Laterale 20°	72	38.000	65	-	-	0,5	1,3=VI4	1,0=W3
PROVA 0034\ME\HRB\25	CSI	TB11	Laterale 20°	72	900	100	1,2=B	31	0,3		0,5=W1

H4-W3

3-waves on narrow shoulder

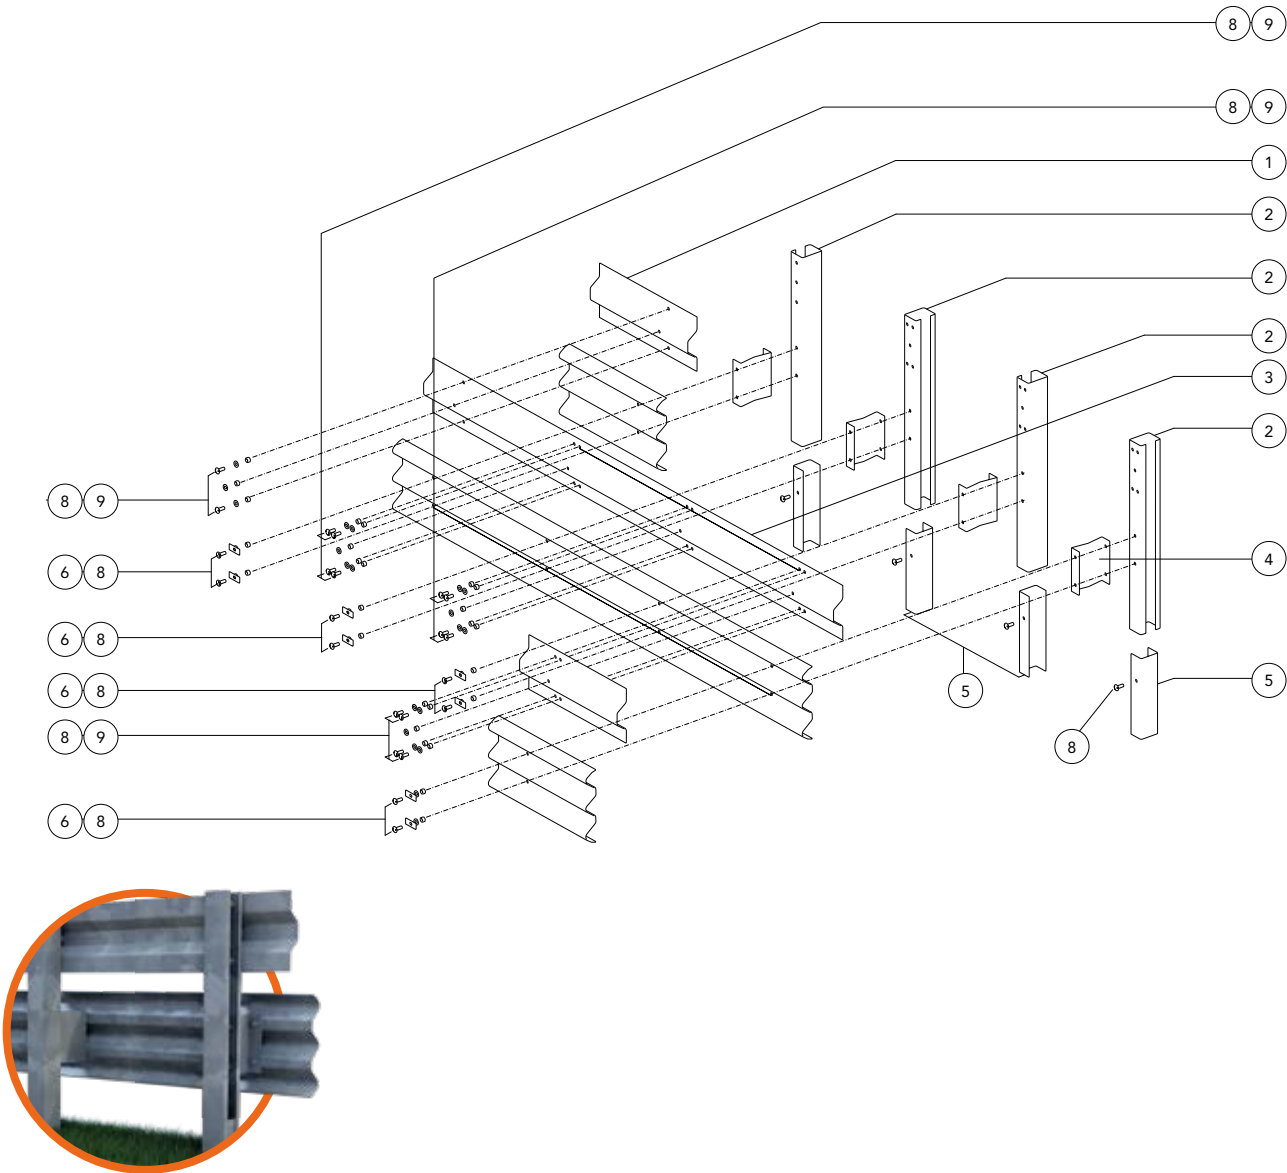

COMPONENTI Components, Bauteile, Composants, Elementos				
Descrizione Description			Materiale Material	
9	Piastrina copriasola	Slot covering plate, Lochabdeckplatte, Plaque de couverture fente, Placa cubre-ranura	50x30 Th=4 mm	S 275 JR
8	Bullone completo	Bolt with nut and washer, Schraube komplett, Boulon complet, Tornillo completo con tuerca y arandela	M16x50 mm	Classe 8.8
7			M16x30 mm	Classe 8.8
6	Piastrina copriasola	Slot covering plate, Lochabdeckplatte, Plaque de couverture fente, Placa cubre-ranura	100x40 Th=4 mm	S 275 JR
5	Rinforzo U	U reinforcement, Verstärkung U, U Renfort, Refuerzo U	140x100 L=600 Th=5 mm	S 275 JR
4	Distanziatore sagomato	Spacer, Abstandhalter, Entretoise, Separador	Th=5 mm	S 275 JR
3	Trave superiore	Upper T-beam, Geländerträger, Poutre supérieure, Viga superior	L=4800 Sv=450 Th=4 mm	S 355 JR
2	Palo "C"	C-post, C-Steher, Poteau en C, Poste "C"	160x120x40 L=2160 Th=4.5 mm	S 275 JR
1	Fascia 3 onde	3-waves beam, 3-wellige Leitschiene, Glissière 3 ondes, Banda triple onda	L=4816 (1125x3) Th=2,5 mm	S 275 JR